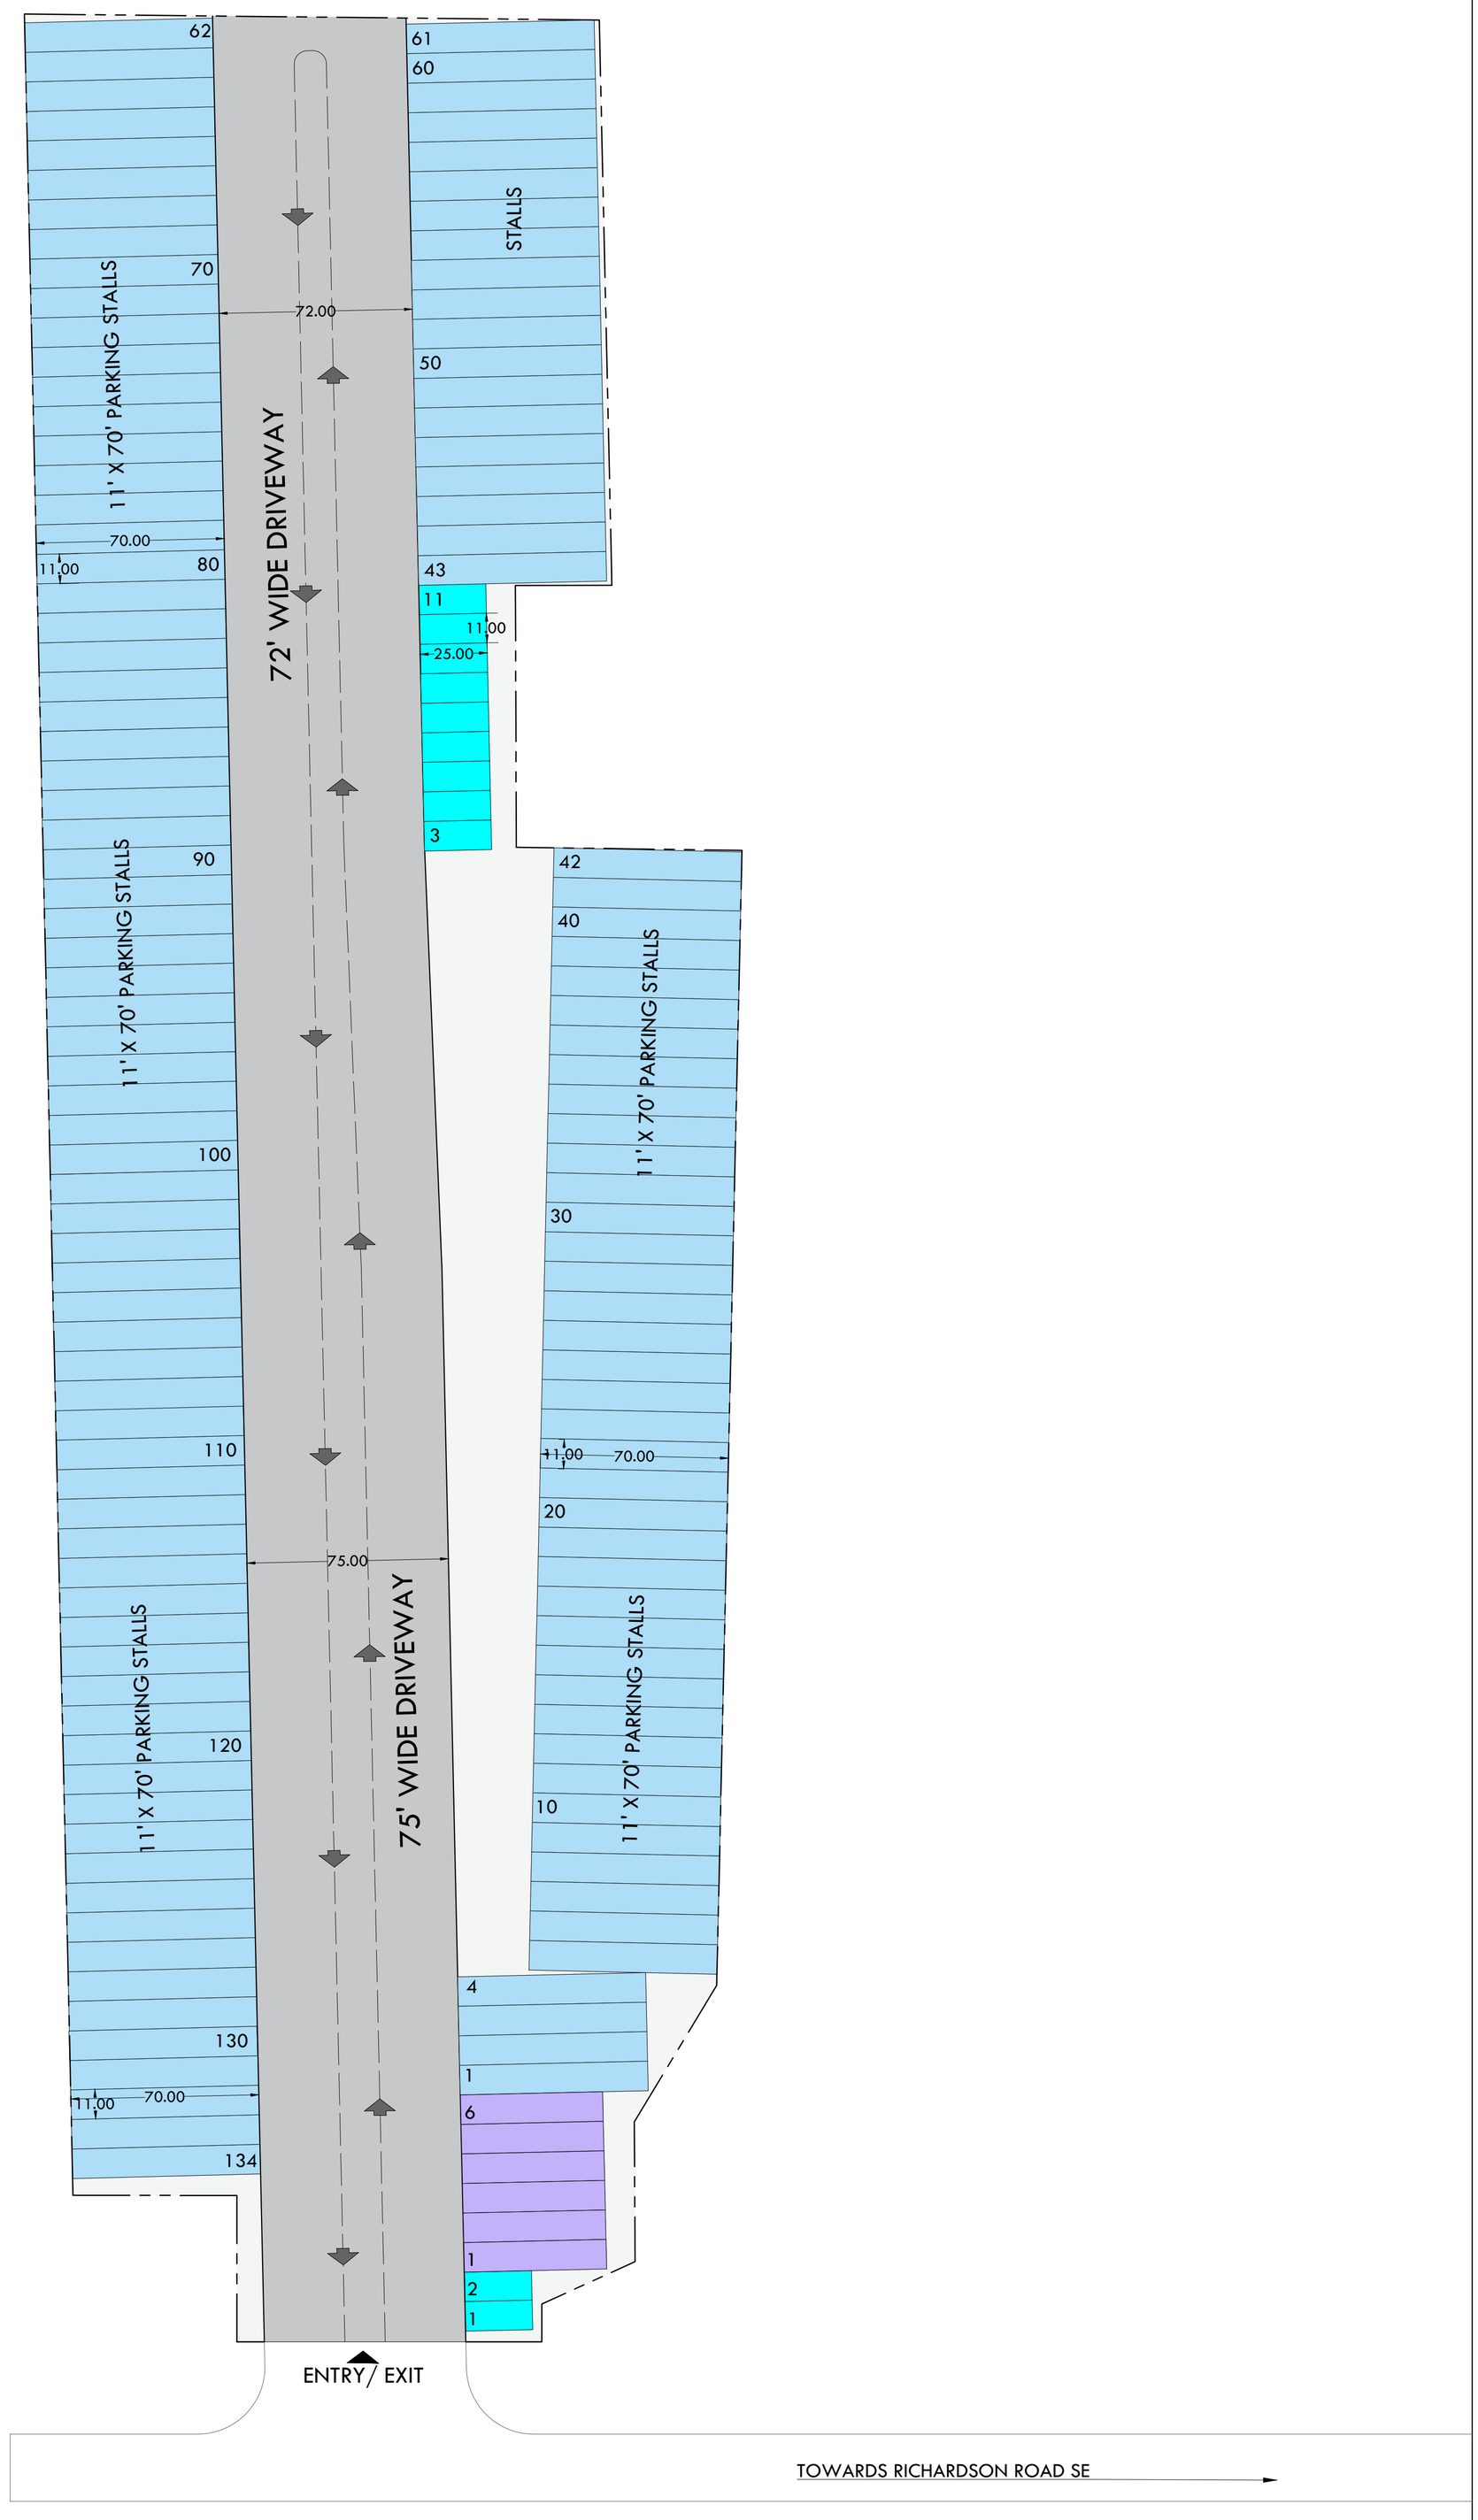

SITE AREA: 4.438 ACRES = 193354.85 SQ. FT.

LEGEND		
SYMBOL	TYPE	NUMBER
	PROPERTY LINE	
	11' X 70' PARKING STALLS	134
	11' X 53' PARKING STALLS	6
	11' X 25' PARKING STALLS	11

REAL ESTATE DEVELOPER	PARKING LAYOUT		DATE: 03-18-2025	SCALE 0
	CALHOUN GEORGIA, USA		REVISIONS	
			DR BY:	SHEET NO. 1
			CK BY:	
			P.M.	
				SHEET 1 OF 1